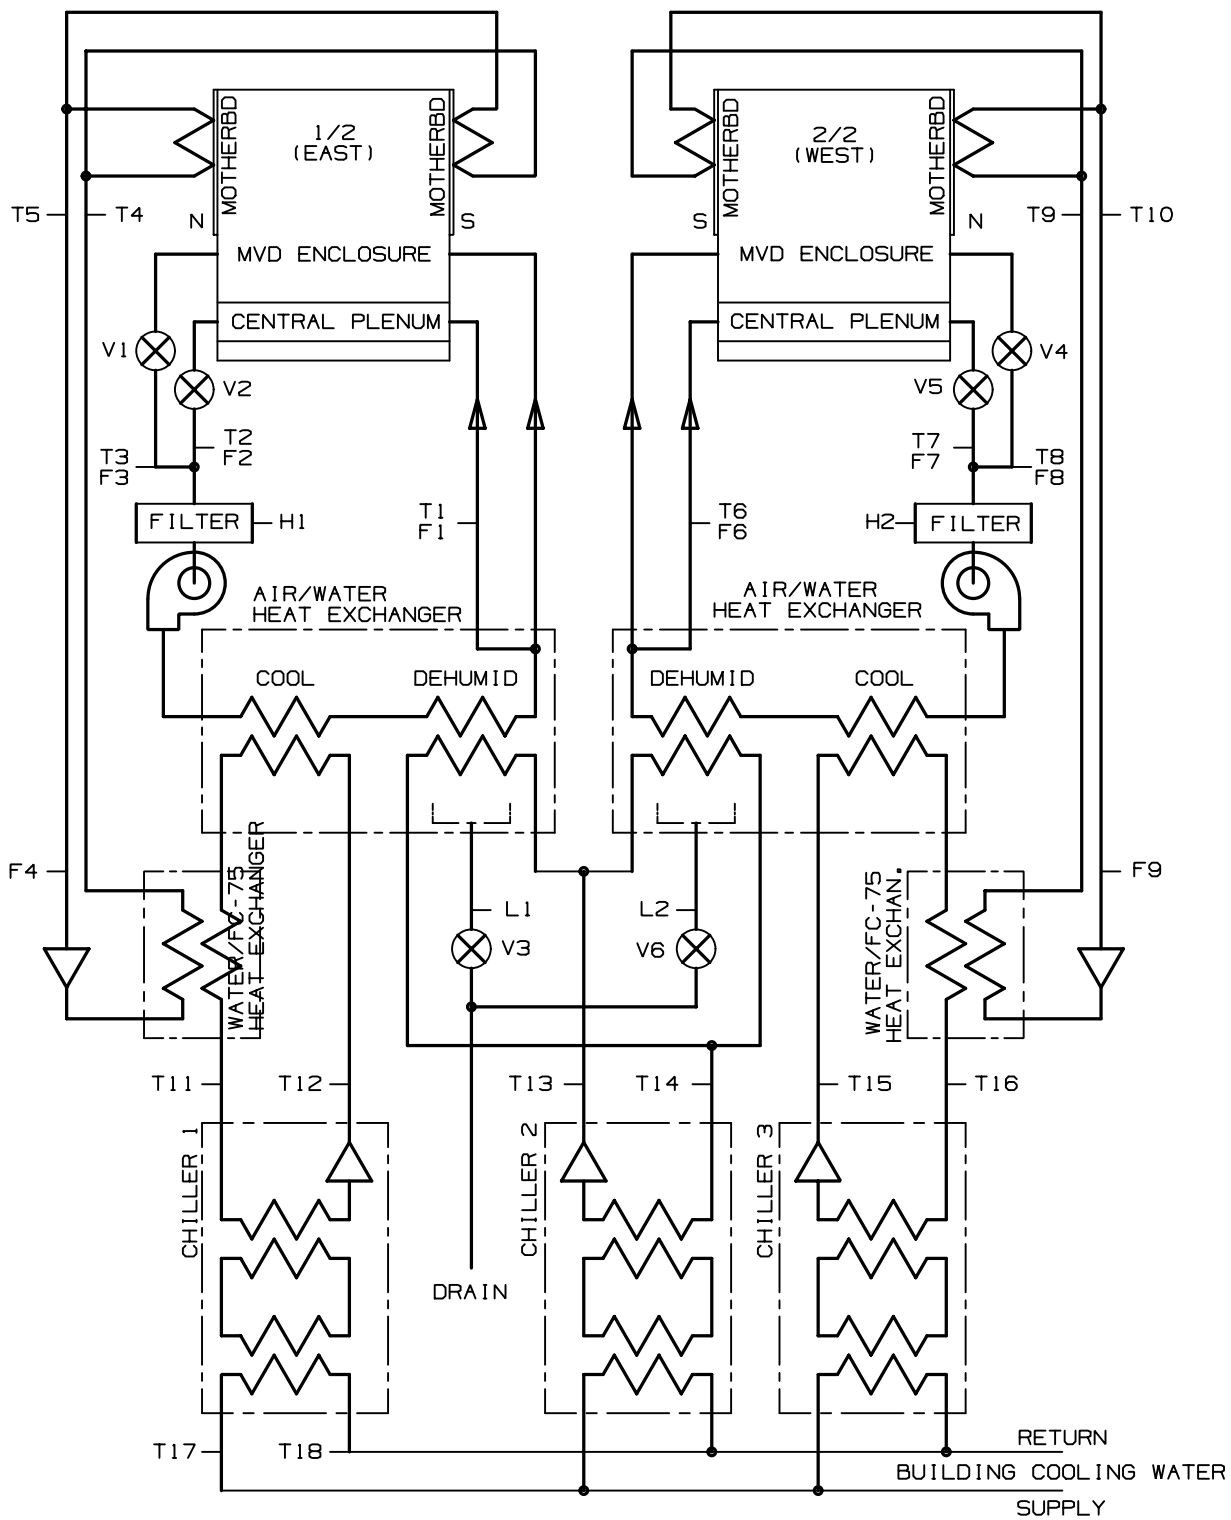
1/2
(EAST)
MOTHERBD
MOTHERBD
N
S
MVD ENCLOSURE
CENTRAL PLENUM
2/2
(WEST)
MOTHERBD
MOTHERBD
S
N
MVD ENCLOSURE
CENTRAL PLENUM
T5
T4
T9
T10
V1
V2
V4
V5
T2
F2
T3
F3
T7
F7
T8
F8
FILTER
H1
T1
F1
T6
F6
H2
FILTER
AIR/WATER
HEAT EXCHANGER
AIR/WATER
HEAT EXCHANGER
COOL
DEHUMID
DEHUMID
COOL
F4
WATER/FC-75
HEAT EXCHANGER
L1
V3
L2
V6
WATER/FC-75
HEAT EXCHAN.
F9
T11
T12
T13
T14
T15
T16
CHILLER 1
CHILLER 2
CHILLER 3
DRAIN
T17
T18
RETURN
BUILDING COOLING WATER
SUPPLY